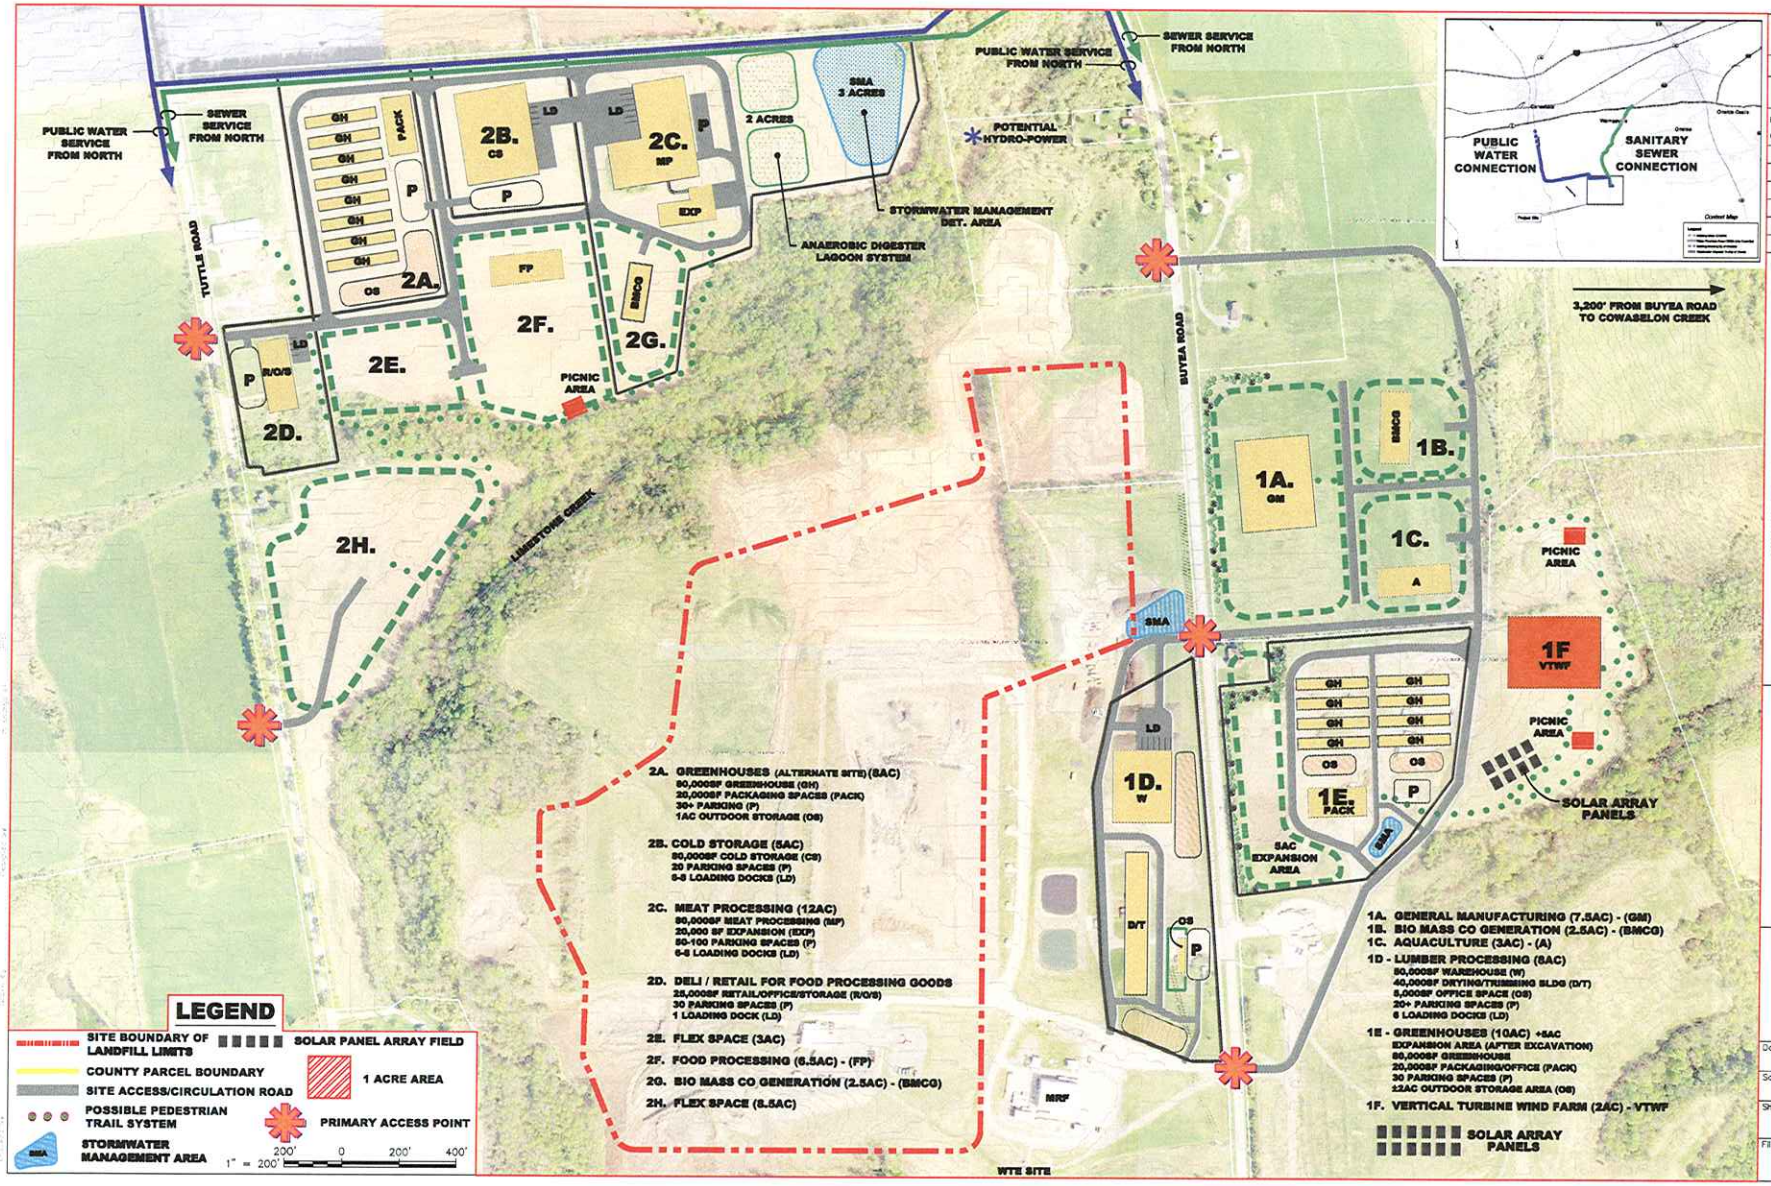

NO ALTERATION PERMITTED HEREON EXCEPT AS PROVIDED UNDER SECTION 7209 SUBDIVISION 2 OF THE NEW YORK STATE EDUCATION LAW.

SITE ASSESSMENT

By _____ Date _____
Ck'd _____ Date _____

REVISIONS
2/24/09
2/25/09

MADISON COUNTY IDA
Agricultural and Renewable Energy Business Park
CONCEPTUAL DEVELOPMENT PLAN
MADISON COUNTY NEW YORK

Barton & Loguidice, P.C.
Engineers / Environmental Scientists / Planners / Landscape Architects

Date 2/23/09
Scale 1" = 200'
Sheet Number 1
File Number 1254.001-S